



THE PORT AUTHORITY
OF NEW YORK AND NEW JERSEY

CONFORMED DRAWING
02/03/94
SIGNED AND SEALED
COPY IS KEPT ON FILE

ORIGINAL SIGNED & SEALED BY
N.Y. P.E. (OR R.A.)

Joseph R. Loring
& Associates, Inc.
consulting engineers

One Pennsylvania Plaza
New York, New York 10001-2043
Tel: (212) 512-7400, Fax: (212) 512-7382

THE OFFICE OF
DAVID
ELIOT
LEBOVITZ
P.C.
ARCHITECTS - PLANNERS
100 EAST 40TH STREET
NEW YORK, NEW YORK 10018
TEL: (212) 696-0000 FAX: (212) 696-0001

LESLIE E. ROBERTSON
ASSOCIATES, R.L.L.P.
CONSULTING STRUCTURAL ENGINEERS
100 EAST 40TH STREET
NEW YORK, NEW YORK 10018
TEL: (212) 696-0000 FAX: (212) 696-0001

No. Date Revision Approved
Engineering Department
Design Division

The
World
Trade
Center

STANDBY POWER
5 WORLD TRADE CENTER


ARCHITECTURAL
DOOR JAMB & HEAD
DETAILS & PANEL
DETAILS

This drawing is subject to conditions in contract
and is not to be used for any other purpose
without the written consent of the Architect.


CSB JRL
Designed by Drawn by JRL JRL

Date 11/17/93 Scale AS SHOWN

Control Number Drawing Number
WTC-945.071 A2-10

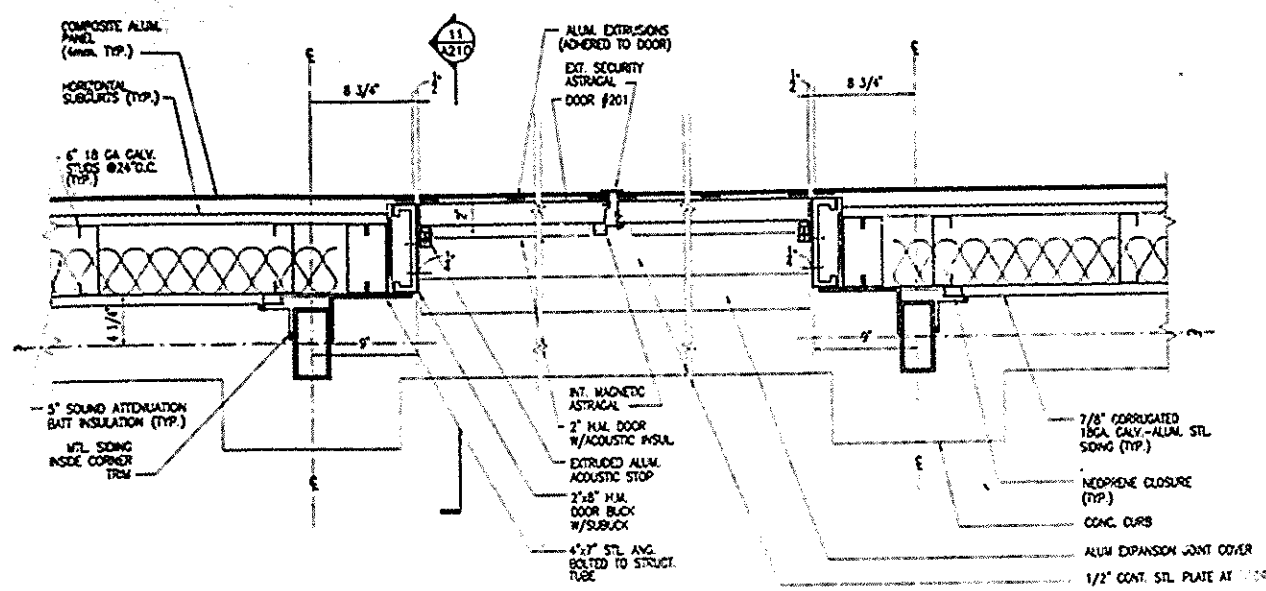


① JAMB DETAILS @ STAIR #1

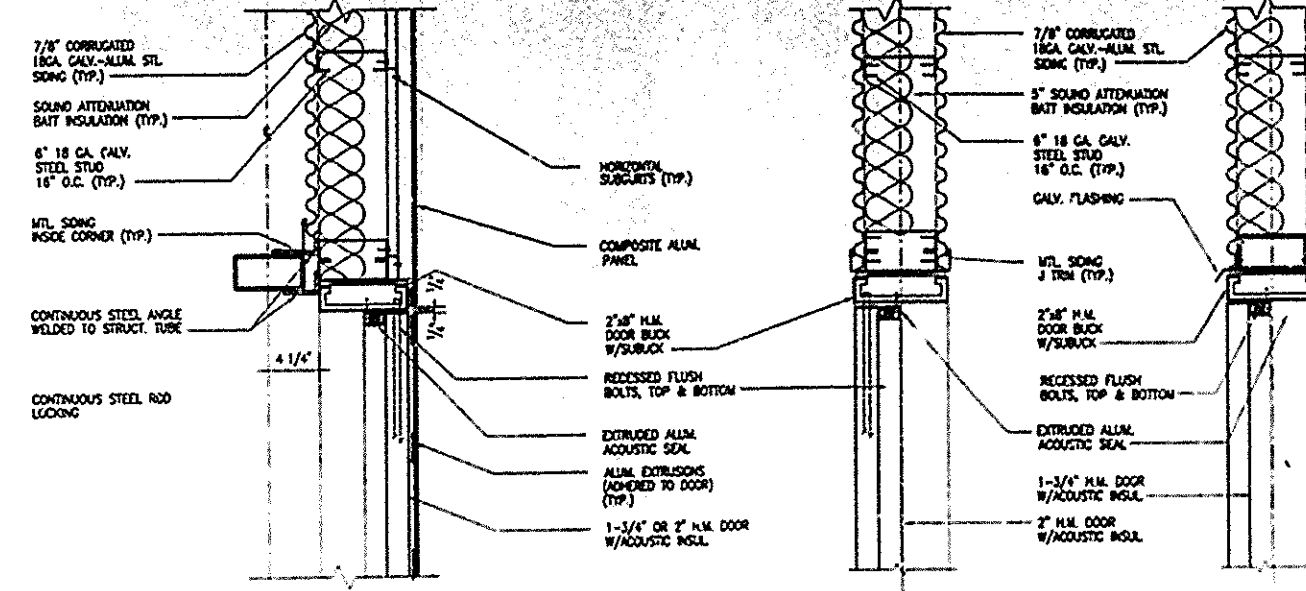


② HEAD DETAIL @ DOORS
#201 & #202

③ HEAD DETAIL @ DOOR #203


④ HEAD DETAIL @ DOOR #204

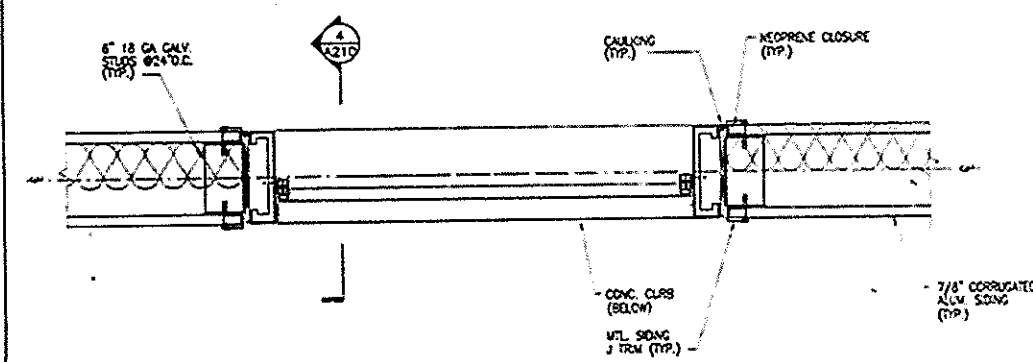


⑤ JAMB DETAILS @ DOOR #204

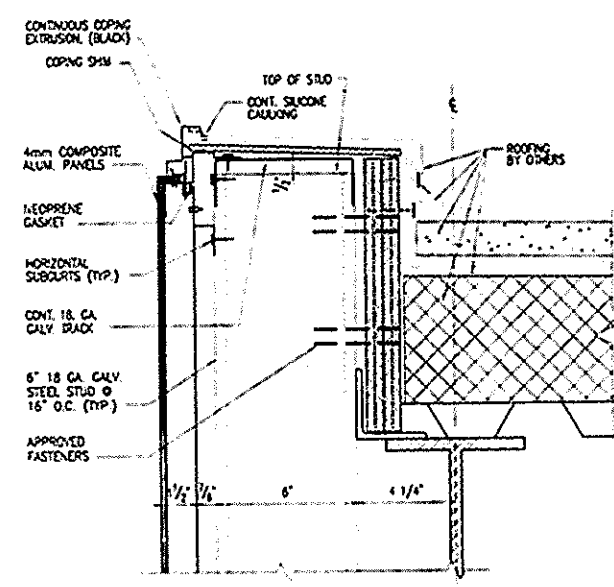

⑥ PANEL TOP DETAIL

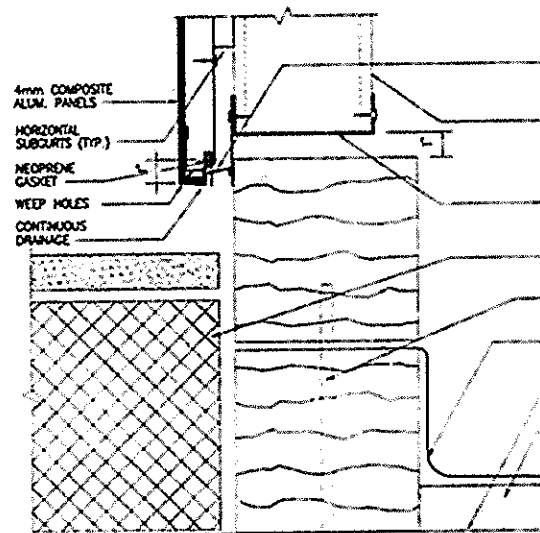


⑦ PANEL BOTTOM DETAIL

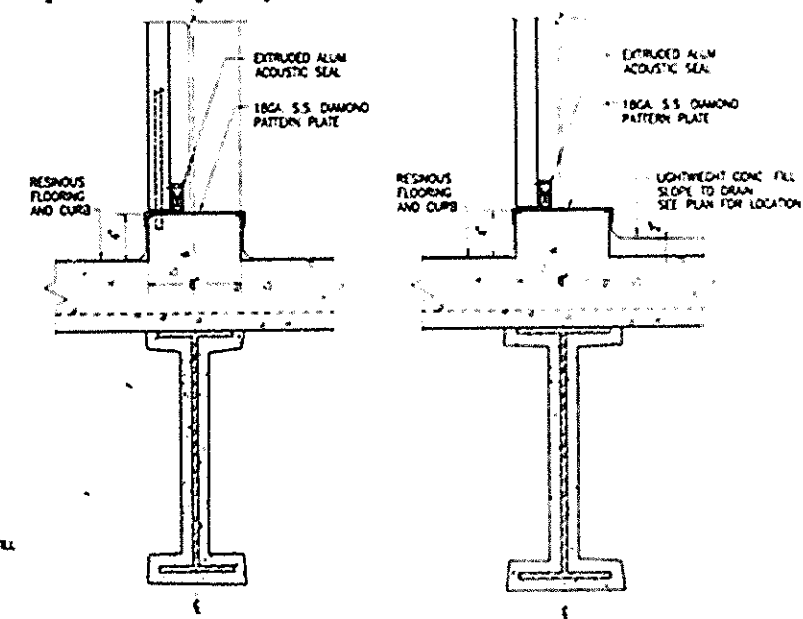


⑧ SILL SECTION @ DOOR #203


⑨ SILL SECTION @ DOOR #204

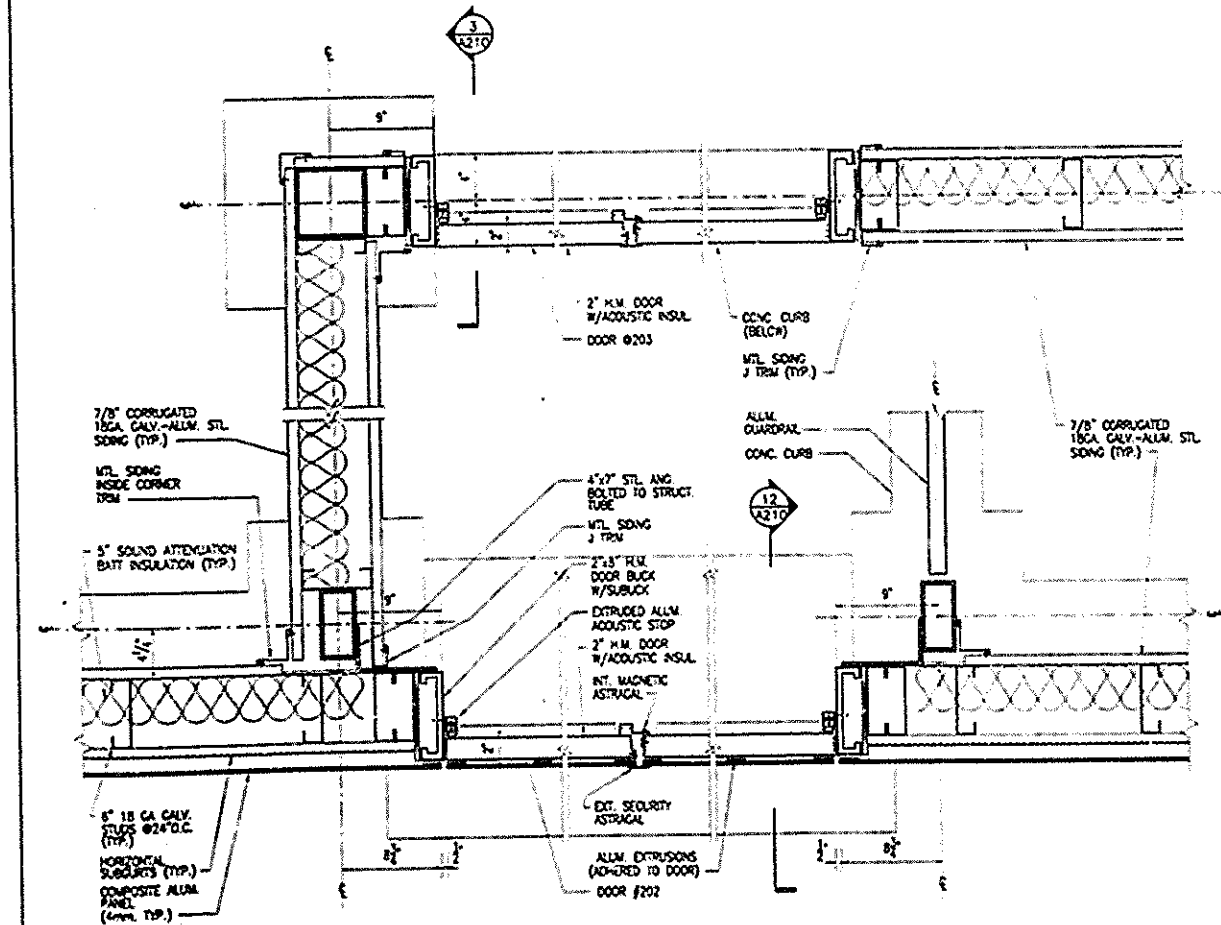

⑩ JAMB DETAILS @ STAIR #2

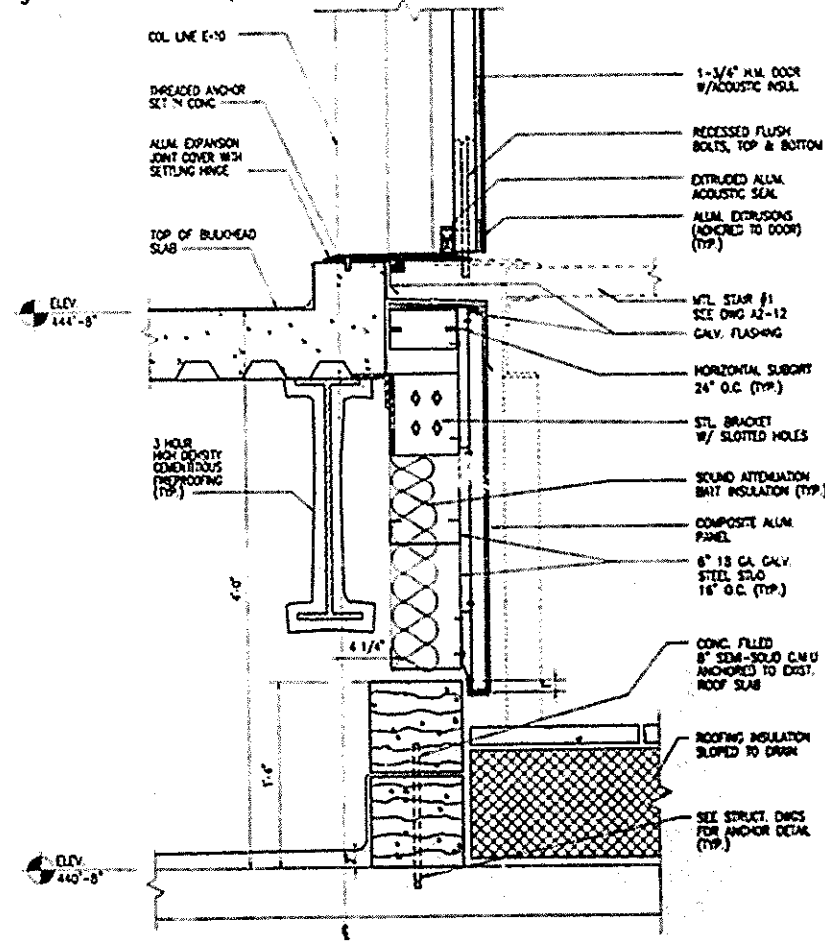

⑪ SILL SECTION

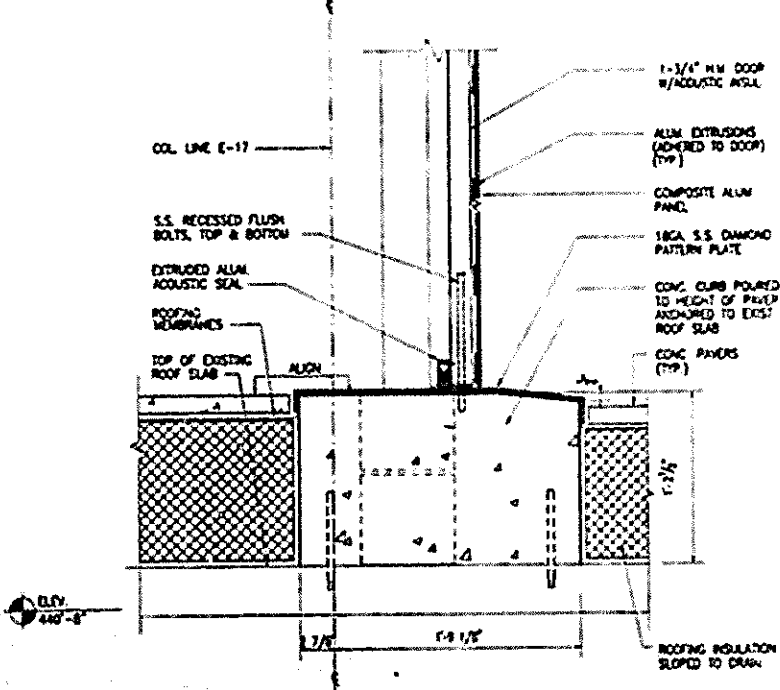

⑫ SILL SECTION

